BOUNDARY TREATMENT DETAILS
SCALE 1:50 @ A1

1

HIGHLIGHTED: EXISTING STONE WALL TO BE RETAINED

2

HIGHLIGHTED: EXISTING HEDGEROW TO BE RETAINED

3

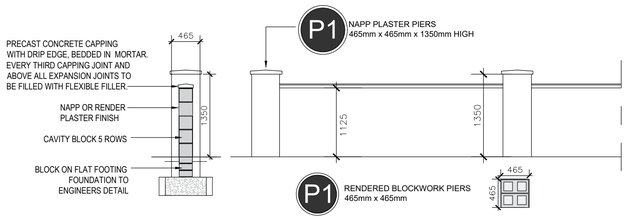

HIGHLIGHTED: BOUNDARY WALL 1125mm HIGH DETAIL

4

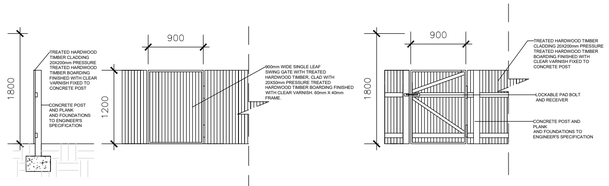

PROPOSED TREATED TIMBER FENCING: 1.2m
HIGHLIGHTED:

5

HIGHLIGHTED: EXISTING FENCE TO BE RETAINED

6

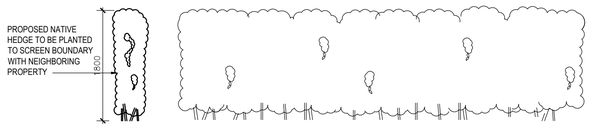

NATIVE SCREENING HEDGE TO BE PLANTED
HIGHLIGHTED:

7

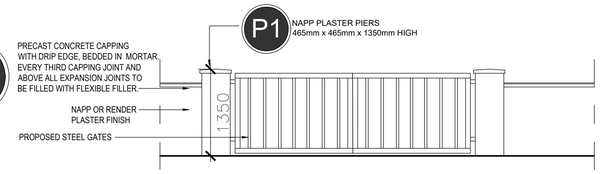

PROPOSED VEHICLE ENTRANCE GATE
HIGHLIGHTED:

8

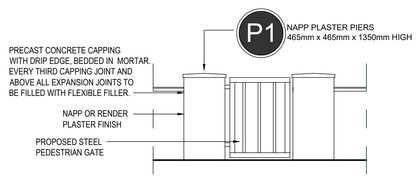

PROPOSED PEDESTRIAN ENTRANCE GATE
HIGHLIGHTED:

9

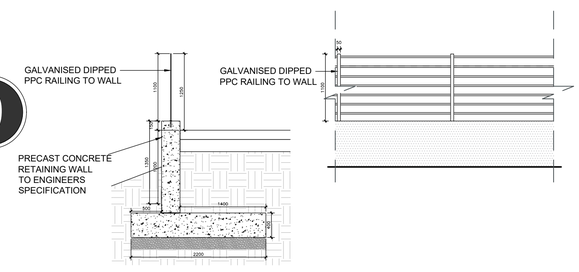

PROPOSED RETAINING WALL AND STEEL RAILING
HIGHLIGHTED:

10

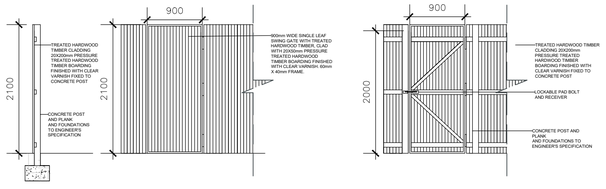

PROPOSED TREATED TIMBER FENCING: 2.1m
HIGHLIGHTED:

BOUNDARY TREATMENT PLAN
SCALE 1:200 @ A1

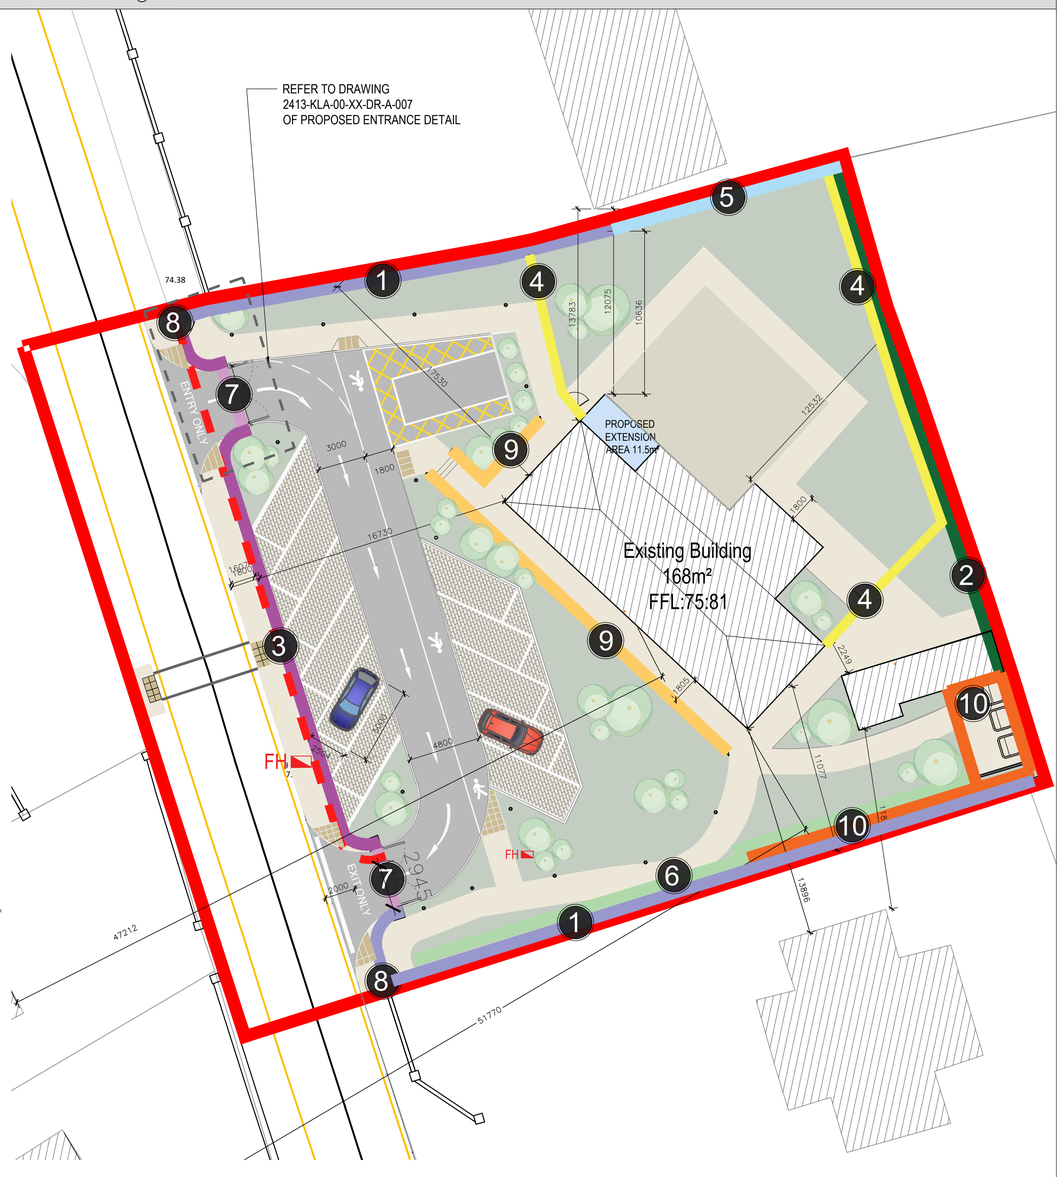

N

BOUNDARY TREATMENT PLAN
SCALE 1:200 @ A1

SITE APPLICATION AREA: 0.2462 ha

SITE NOTICE LOCATION

No.:	Date:	By:	Revision:
P01	16.05.2025	EOB	ISSUED FOR PLANNING

Figured dimensions only to be taken from this drawing. All dimensions to be checked on site. Architects to be informed immediately of any discrepancies before work commences on site.

This drawing and any design hereon is copyright of Kenny Lyons + Associates Architects and must not be reproduced in whole or in part without their prior written consent.

KENNY LYONS Associates Architects
Block 6
Central Business Park
Clonminch, Tullamore
Co. Offaly
Tel: 057 9324241
Fax: 057 9351345
office@kennylyons.ie

Project: REDEVELOPMENT OF SHINRONE LIBRARY
Site: BIRR ROAD, SHINRONE, CO. OFFALY
Client: OFFALY COUNTY COUNCIL

Title: BOUNDARY TREATMENT PLAN
Drwg. No.: 2413-KLA-00-00-DR-A-004
Rev: P01

Date: 16.05.2025 Scale: AS INDICATED Drawn by: KD Checked: EOB

PLANNING ISSUE A1

©2025