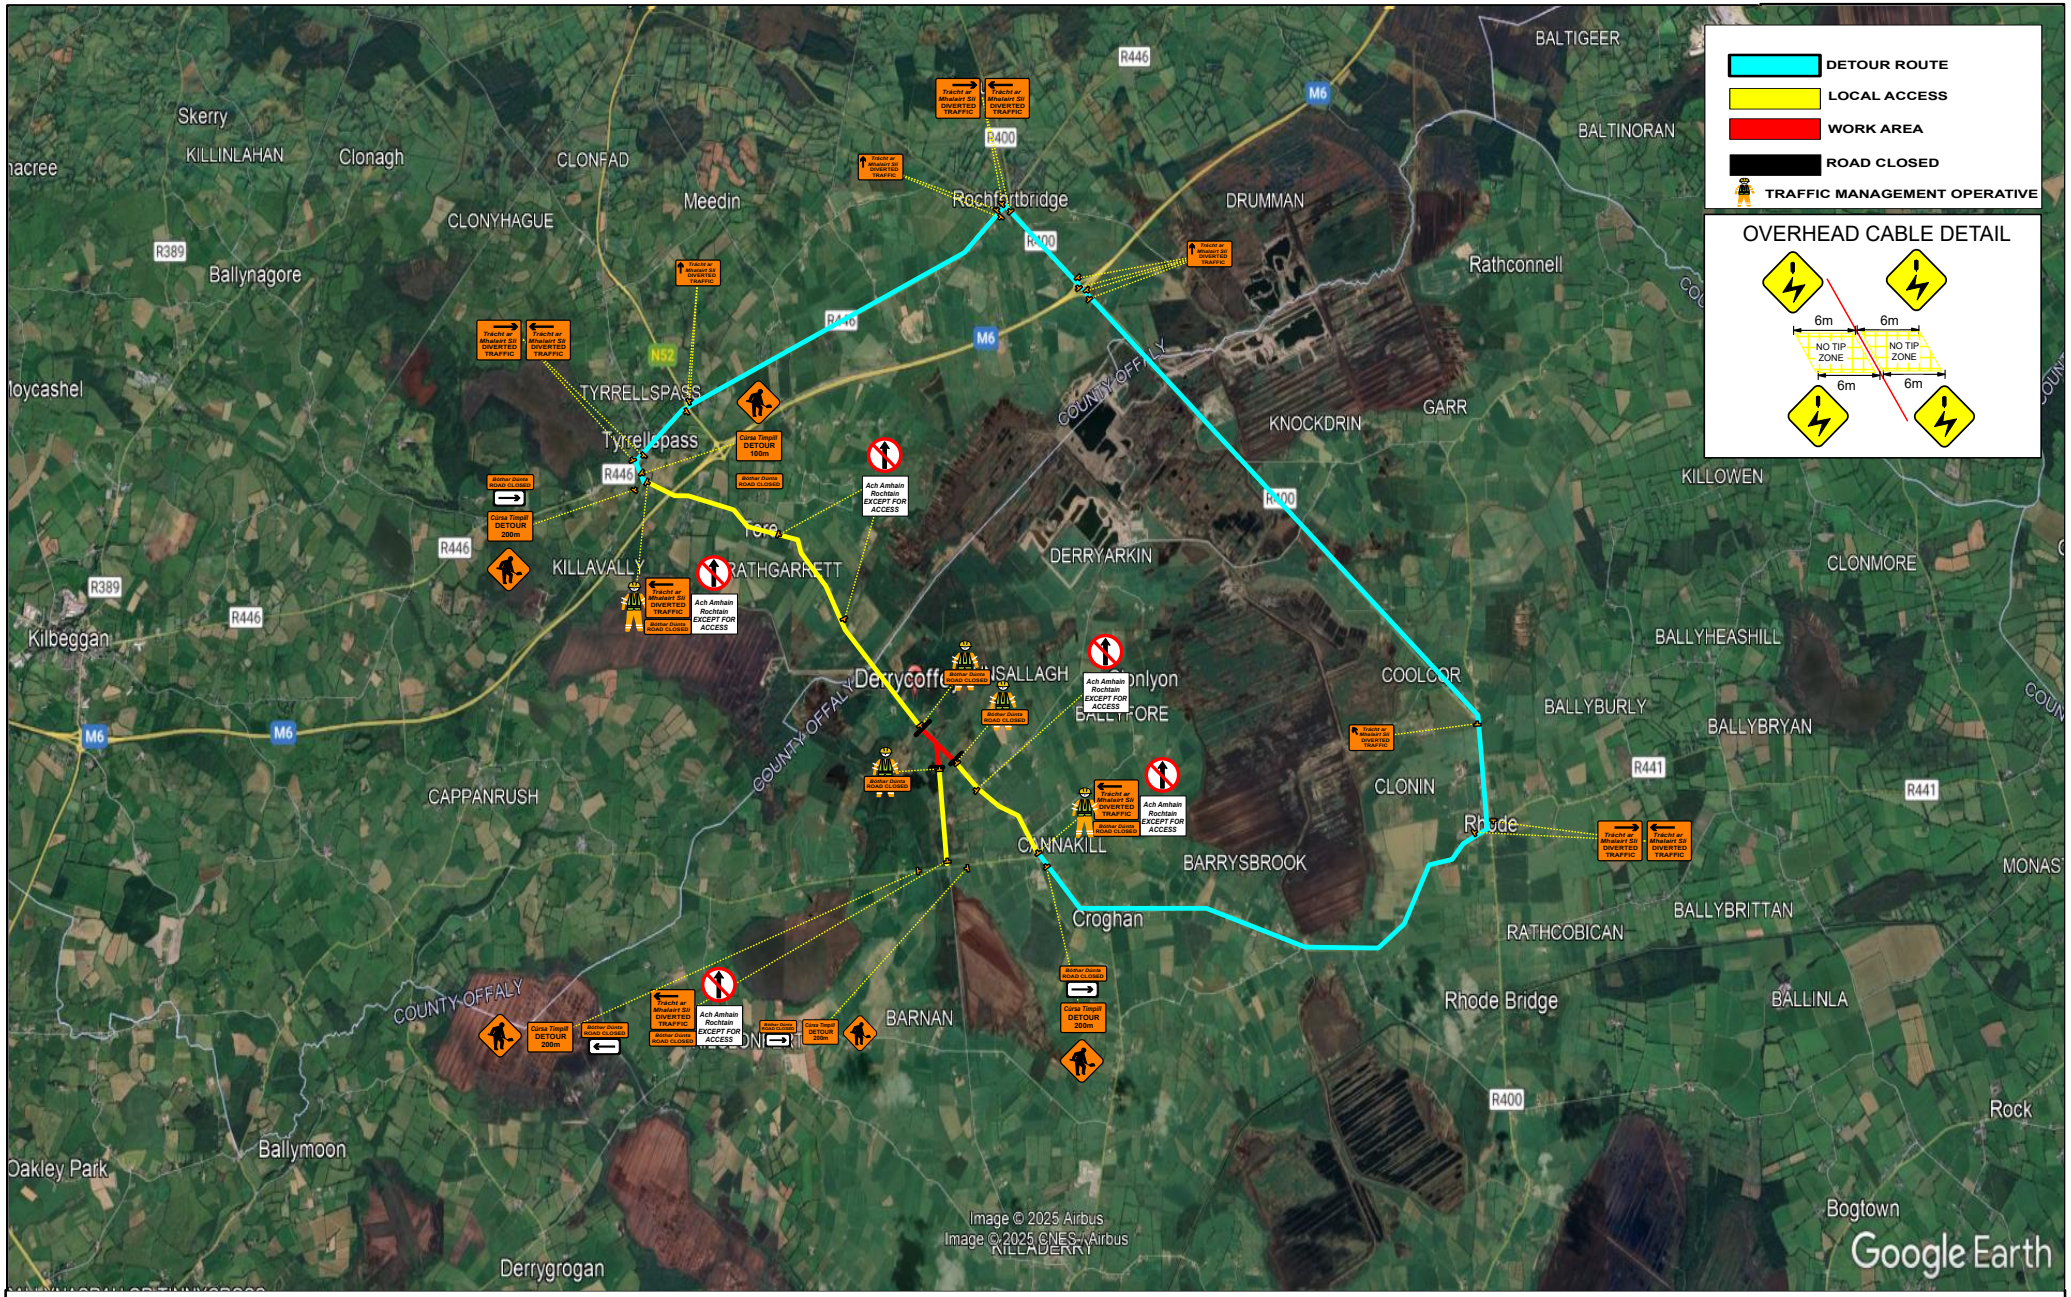

121 sábháilteacht
www.121safety.ie

121 SAFETY LTD
Simonstown, Coole,
Mullingar, Co. Westmeath
T: +353 (87) 2838220
121safety@gmail.com

Callington Ltd
ROAD RECYCLING

Offaly County Council
Comhairle Chontae Uíbh Fhailí

L-1018-2 Derrycoffey Junction Road Closure with Diversion

60mm AC20 Dense Bin + 40mm PMSMA 14 Surf

Road Recycling and Double Surface Dressing

Revision Details Box

Rev. No.	Comments

Drawn:	Scale:	Drawing No.
AMcM	NTS	022A
Approved:	Date:	Rev:
	05/25	