
N62 - CLOSURE / DETOUR - MONDAY 16TH to FRIDAY 20TH NOVEMBER 2026

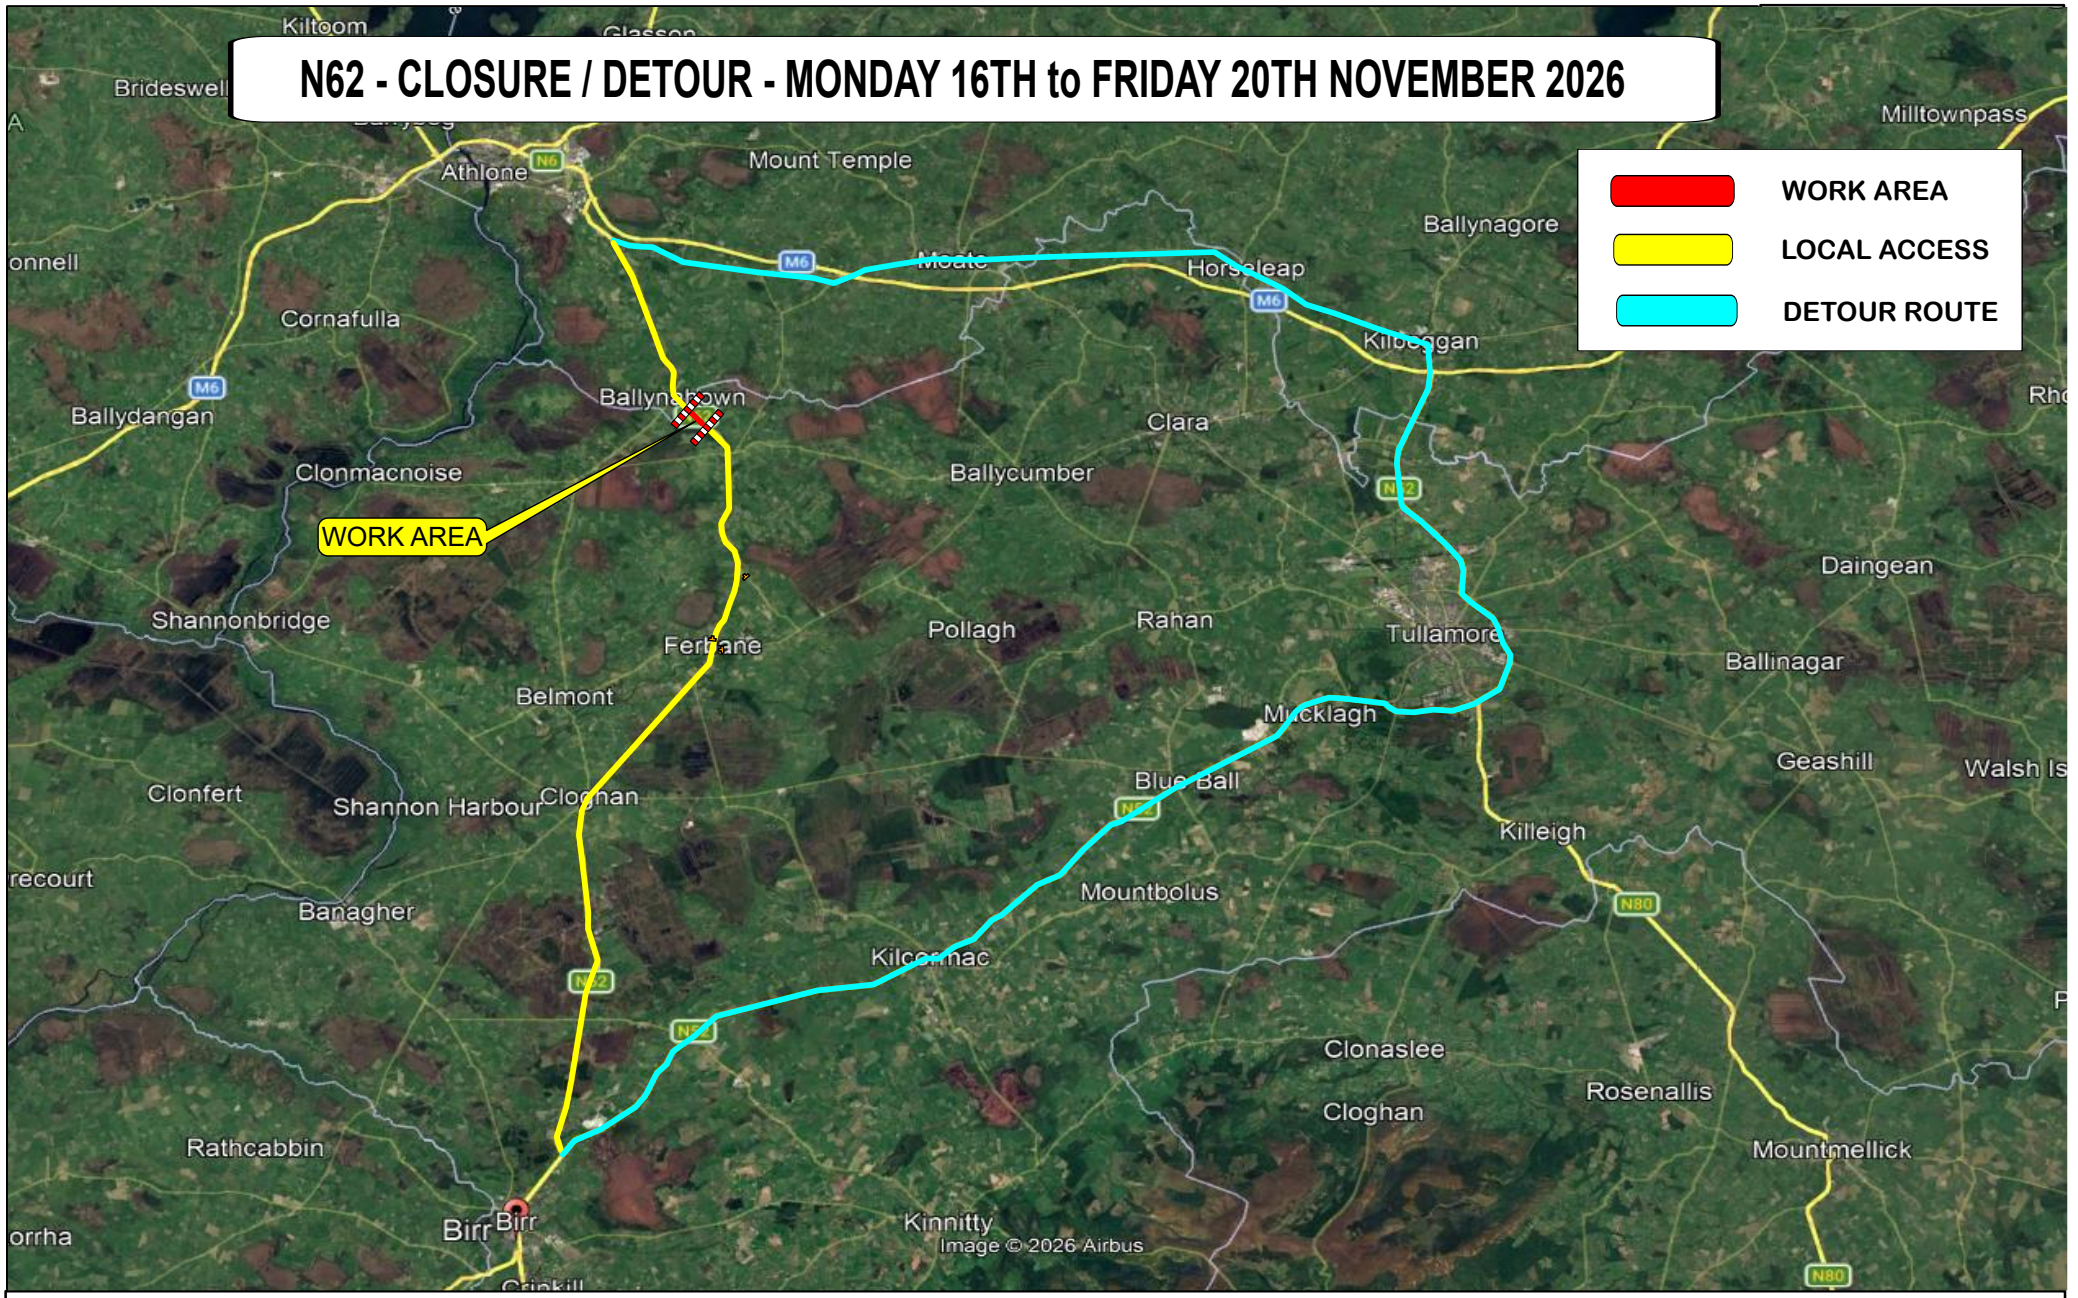

121 sábháilteacht
www.121safety.ie

121 SAFETY LTD
Simonstown, Coole,
Mullingar, Co. Westmeath
T: +353 (87) 2838220
121safety@gmail.com

Callington Ltd
ROAD RECYCLING

Offaly County Council
Comhairle Chontae Uíbh Fhailí

Drawing Title: N62 - Closure Detour

Revision Details Box

Rev. No.	Comments

Drawn:	Scale:	Drawing No.
AMcM	NTS	065
Approved:	Date:	Rev:
	11/26	