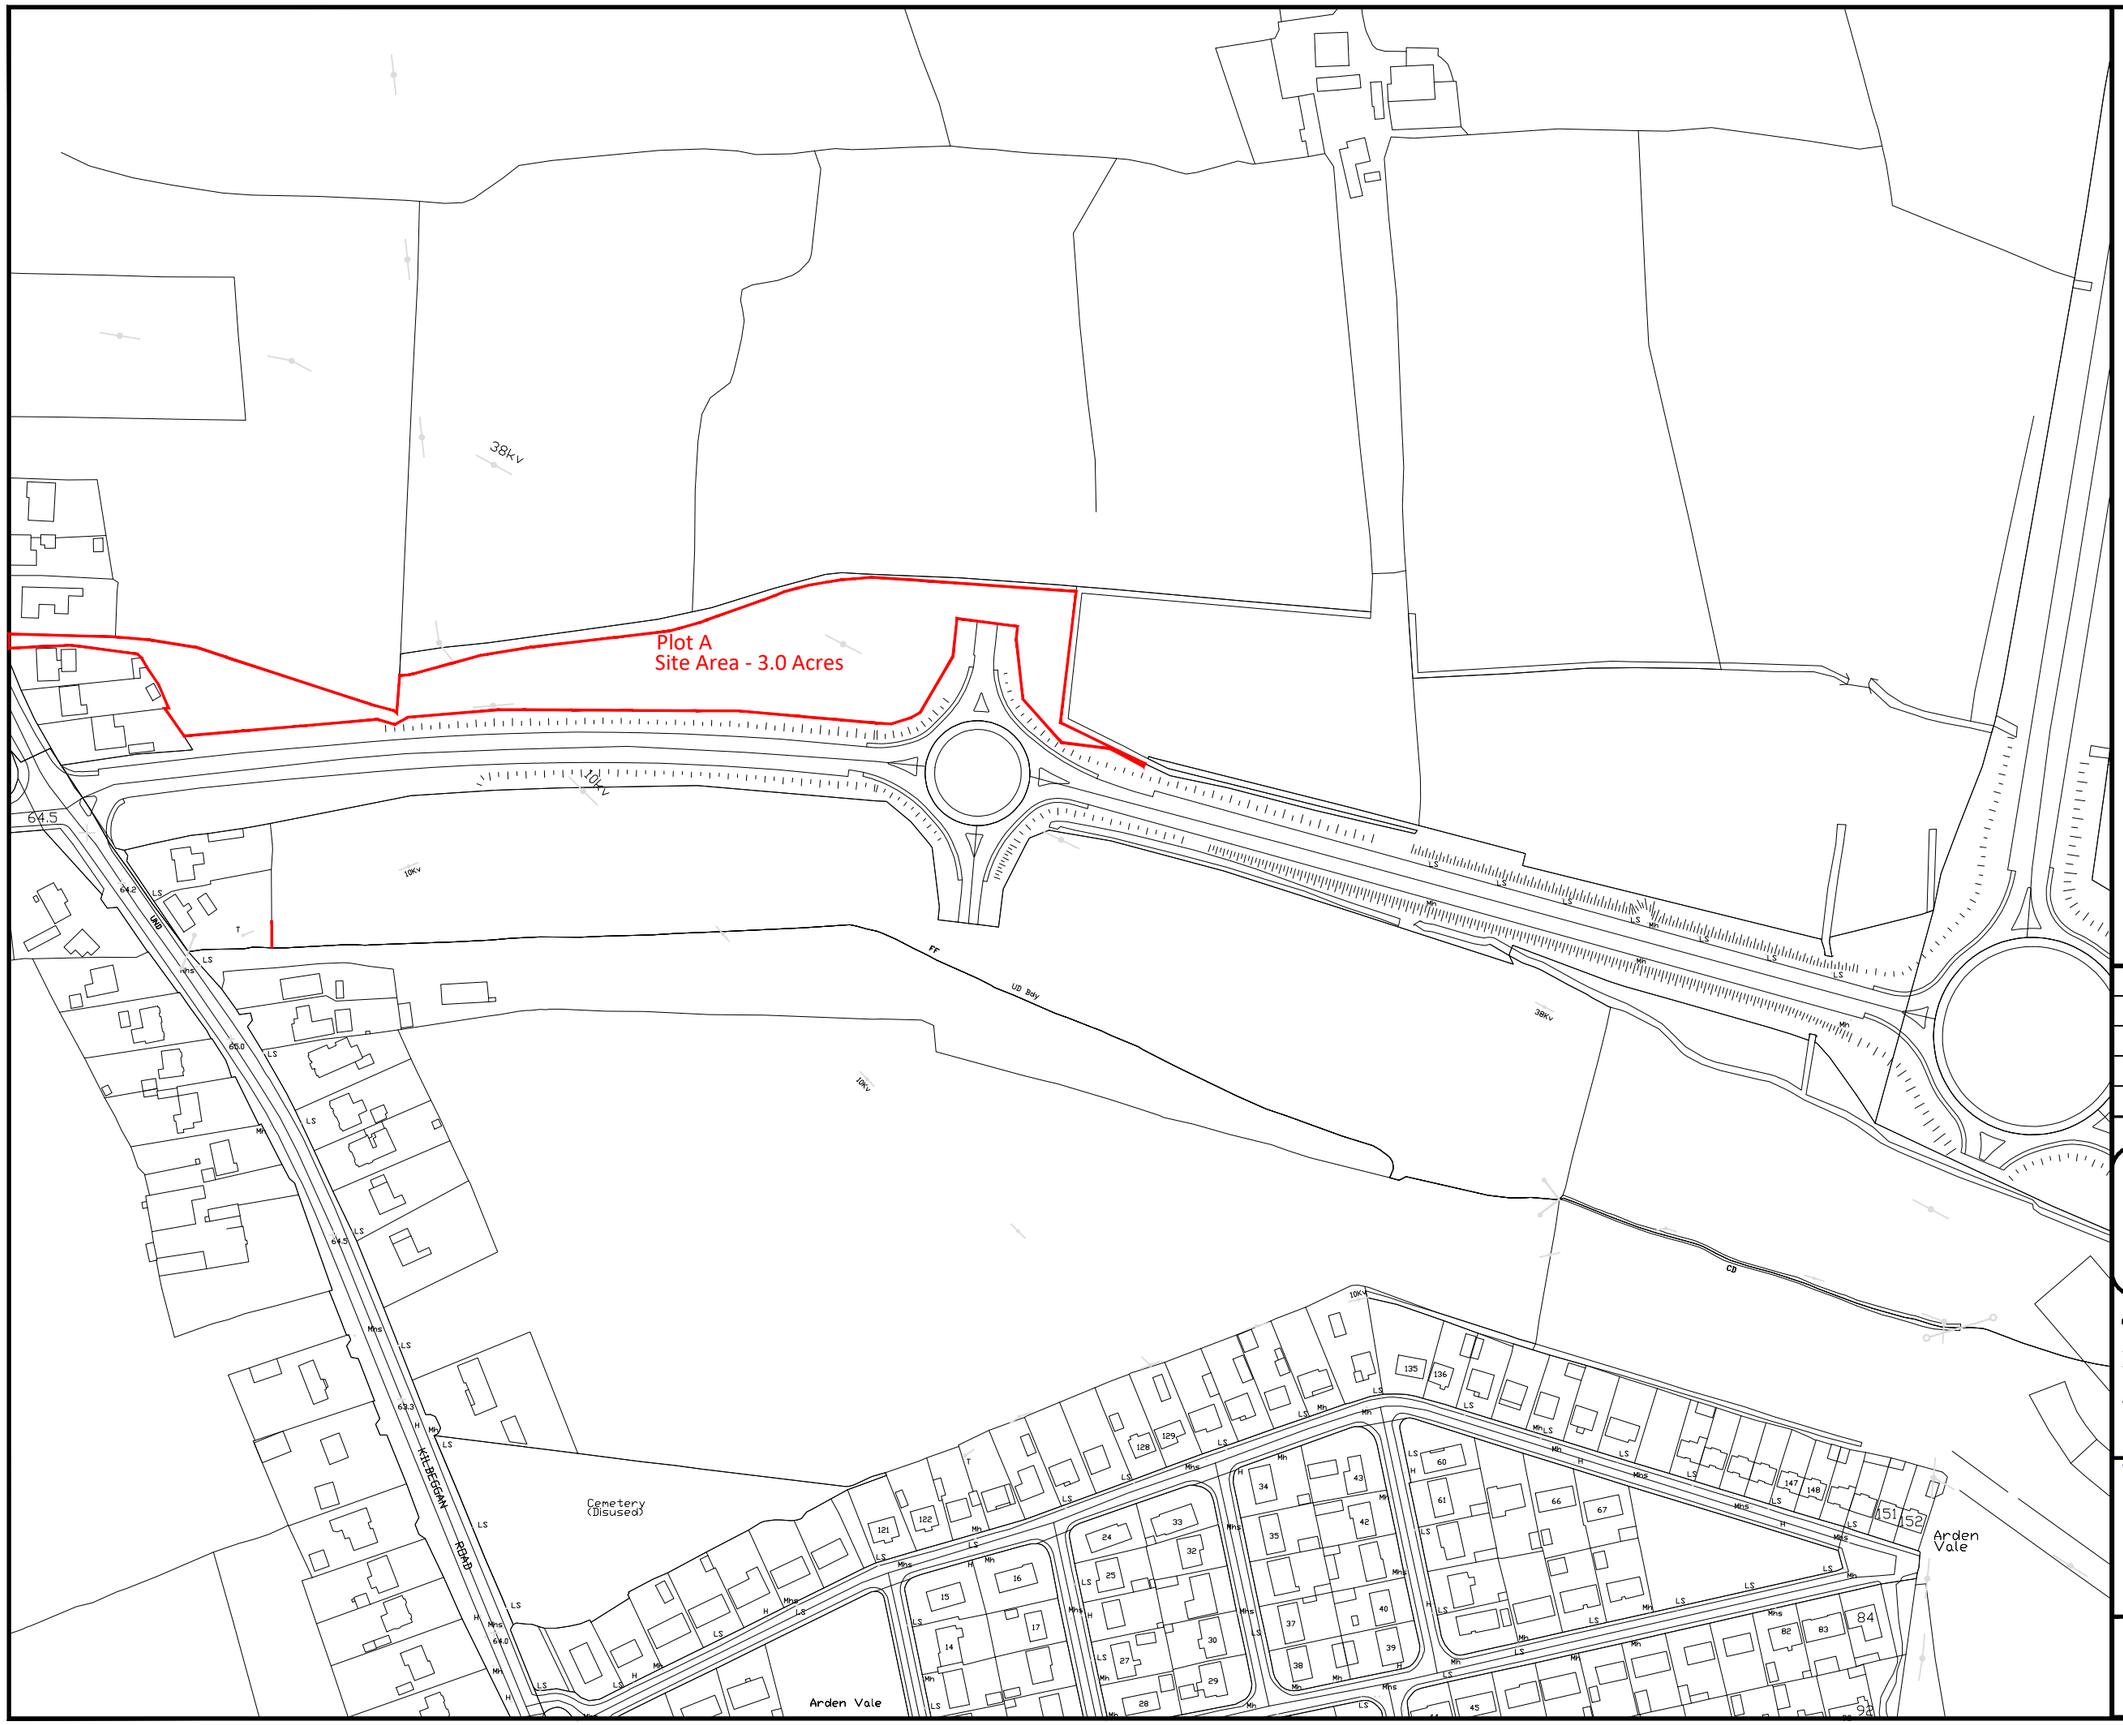

N

Site outlined in Red shown

O.S Sheet OY3371–23, C, D.

DESCRIPTION	DATE	INT.	REV

Offaly County Council
Tel. (057) 9346800

Tom Shanahan C.Eng., F.I.E.I.
Director of Services,
Aras an Chontae,
Charleville Rd., Tullamore.

TITLE

Site Location Map
Lands at Arden
Tullamore, Co. Offaly

SCALE	ROAD NO	PROJECT NO	DRAWING NO
1:2500	N/A	000	0001
	DATE: Nov 2020	DRAWN BY: W Kelly	CHECKED