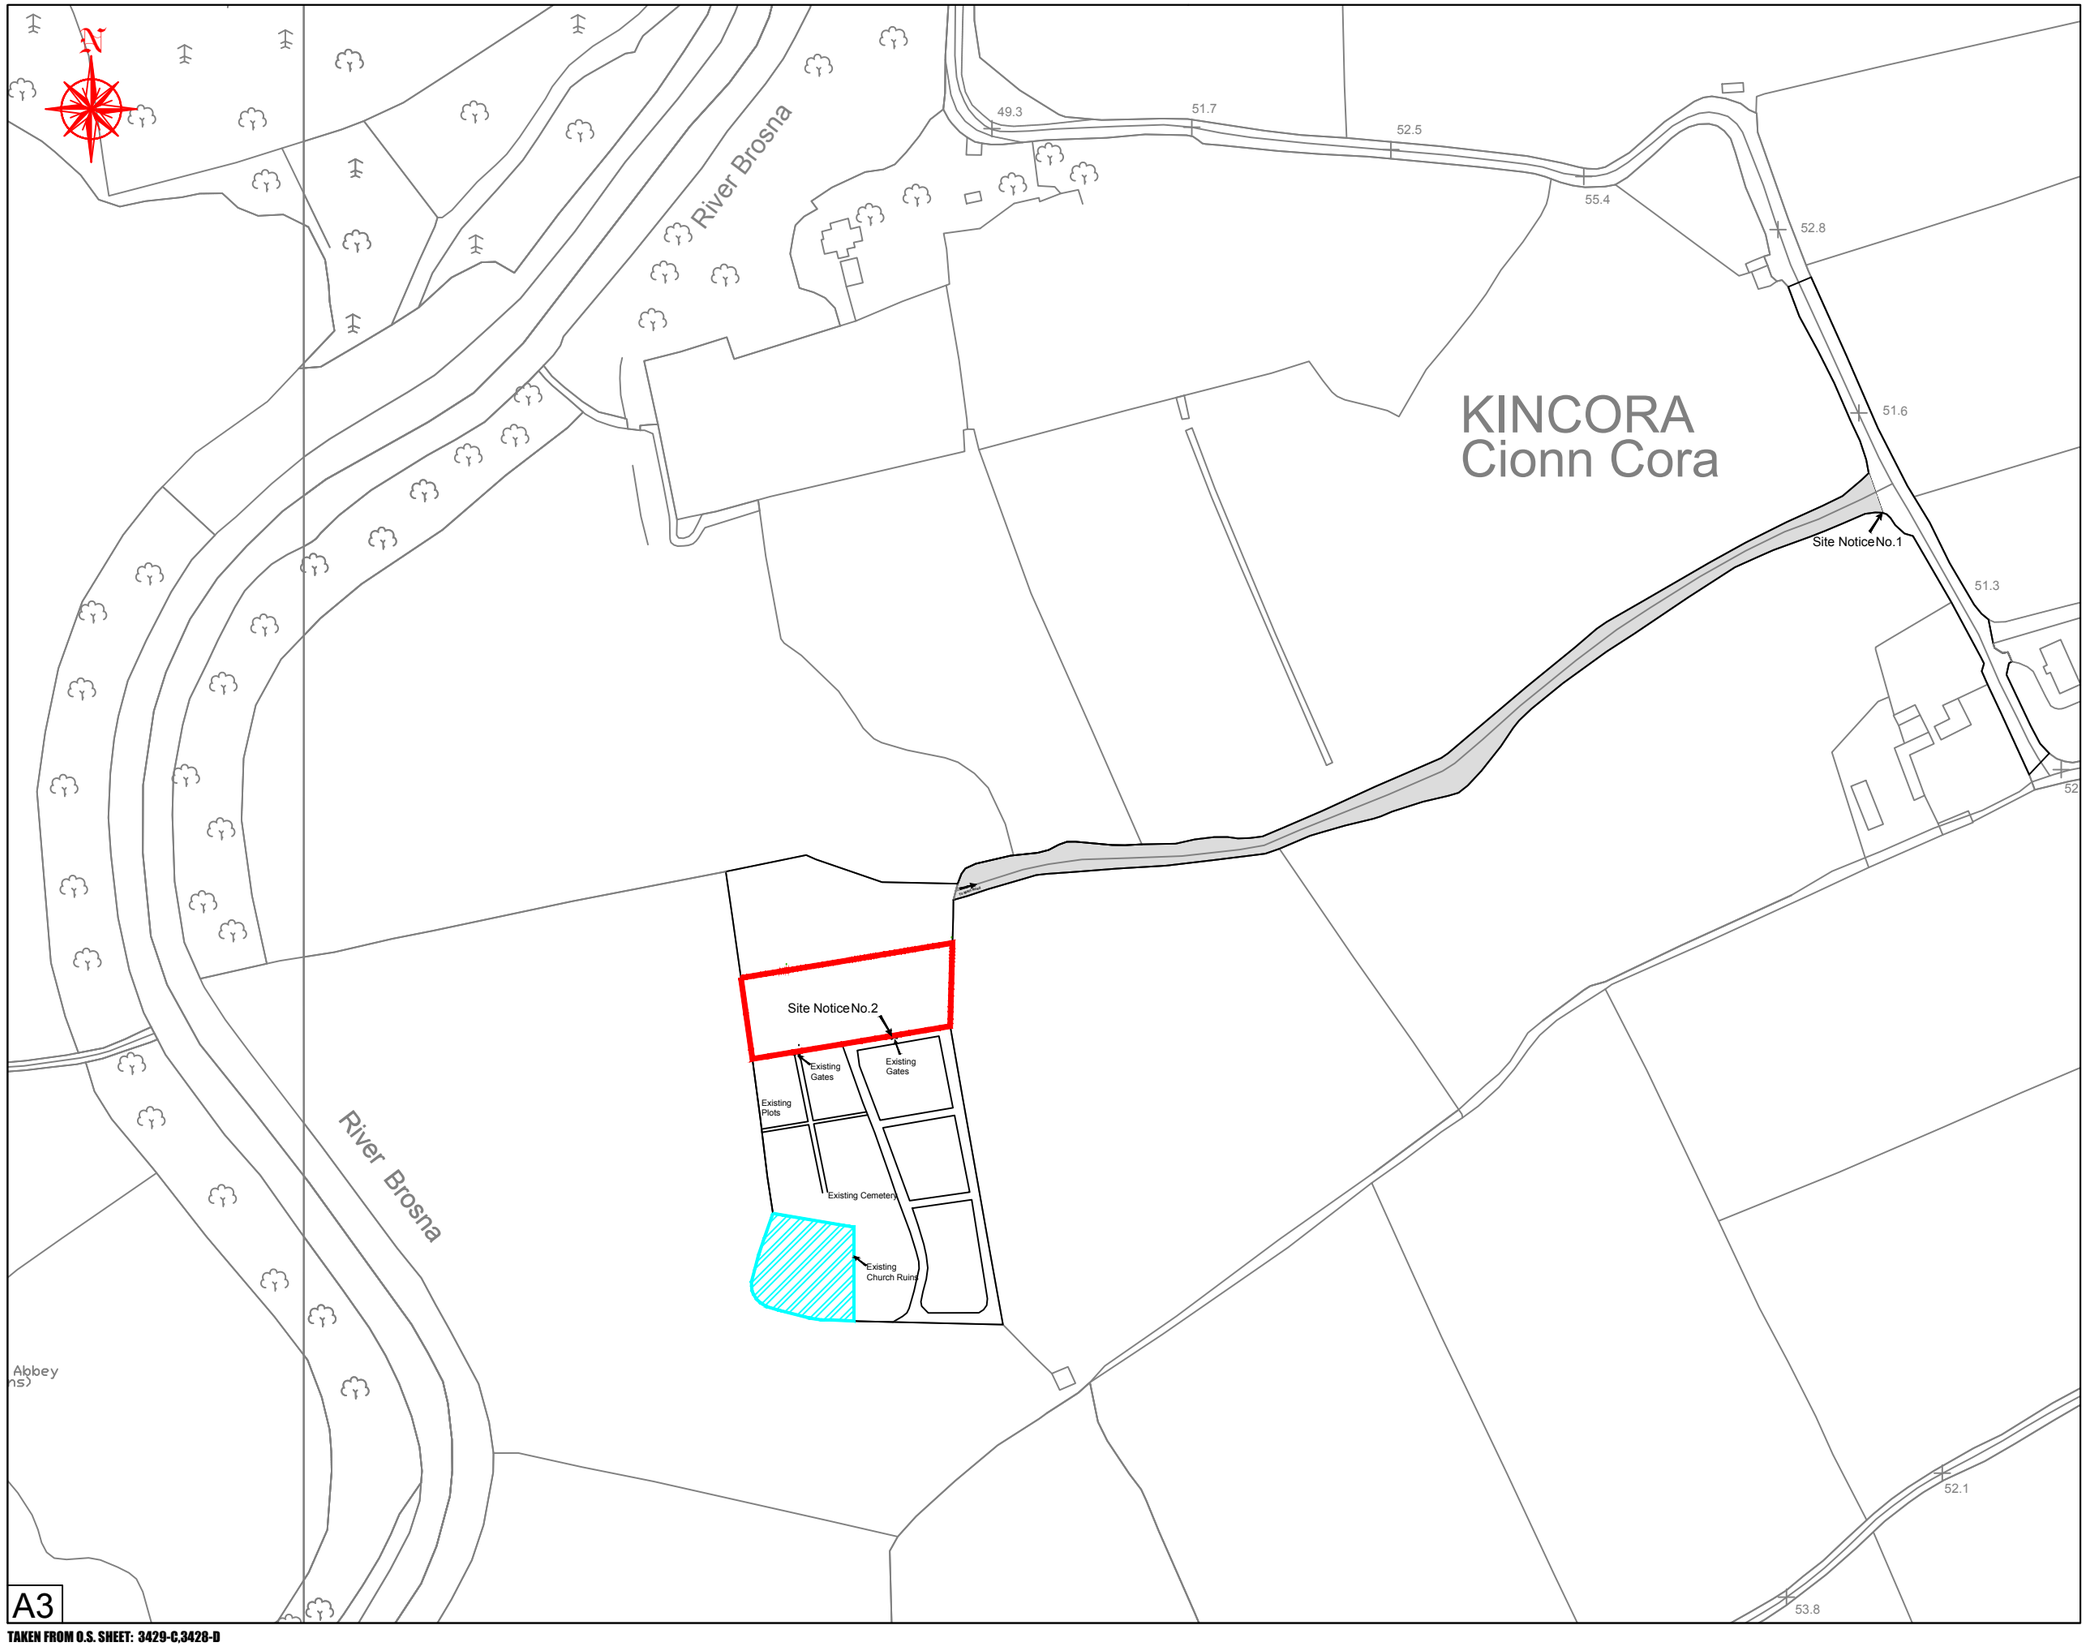

TAKEN FROM O.S. SHEET: 3429-C,3428-D

LEGEND

Proposed Cemetery Boundary	
Existing Church Ruins	
Existing Roadway to Proposed Site	

INCLUDES ORDNANCE SURVEY IRELAND DATA REPRODUCED UNDER O.S.I. LICENCE NUMBER 2011/32/CCMAIOFFALYCOUNTYCOUNCIL
UNAUTHORISED REPRODUCTION INFRINGES ORDNANCE SURVEY IRELAND AND THE GOVERNMENT OF IRELAND COPYRIGHT.

DESCRIPTION	DATE	INT.	REV

Offaly County Council
Tel. (057) 9346800

Mary Hussey,
A/Director of Services
Aras an Chontae,
Charleville Rd., Tullamore.

PROJECT
Kilreaghan Cemetery

TITLE
Kilreaghan Cemetery Extension Site Plan

SCALE	ROAD NO	PROJECT NO	DRAWING NO
1/2500	N/A	KR01	18 1002
	DATE: April 2019	DRAWN BY: J.O.C	CHECKED: P.P