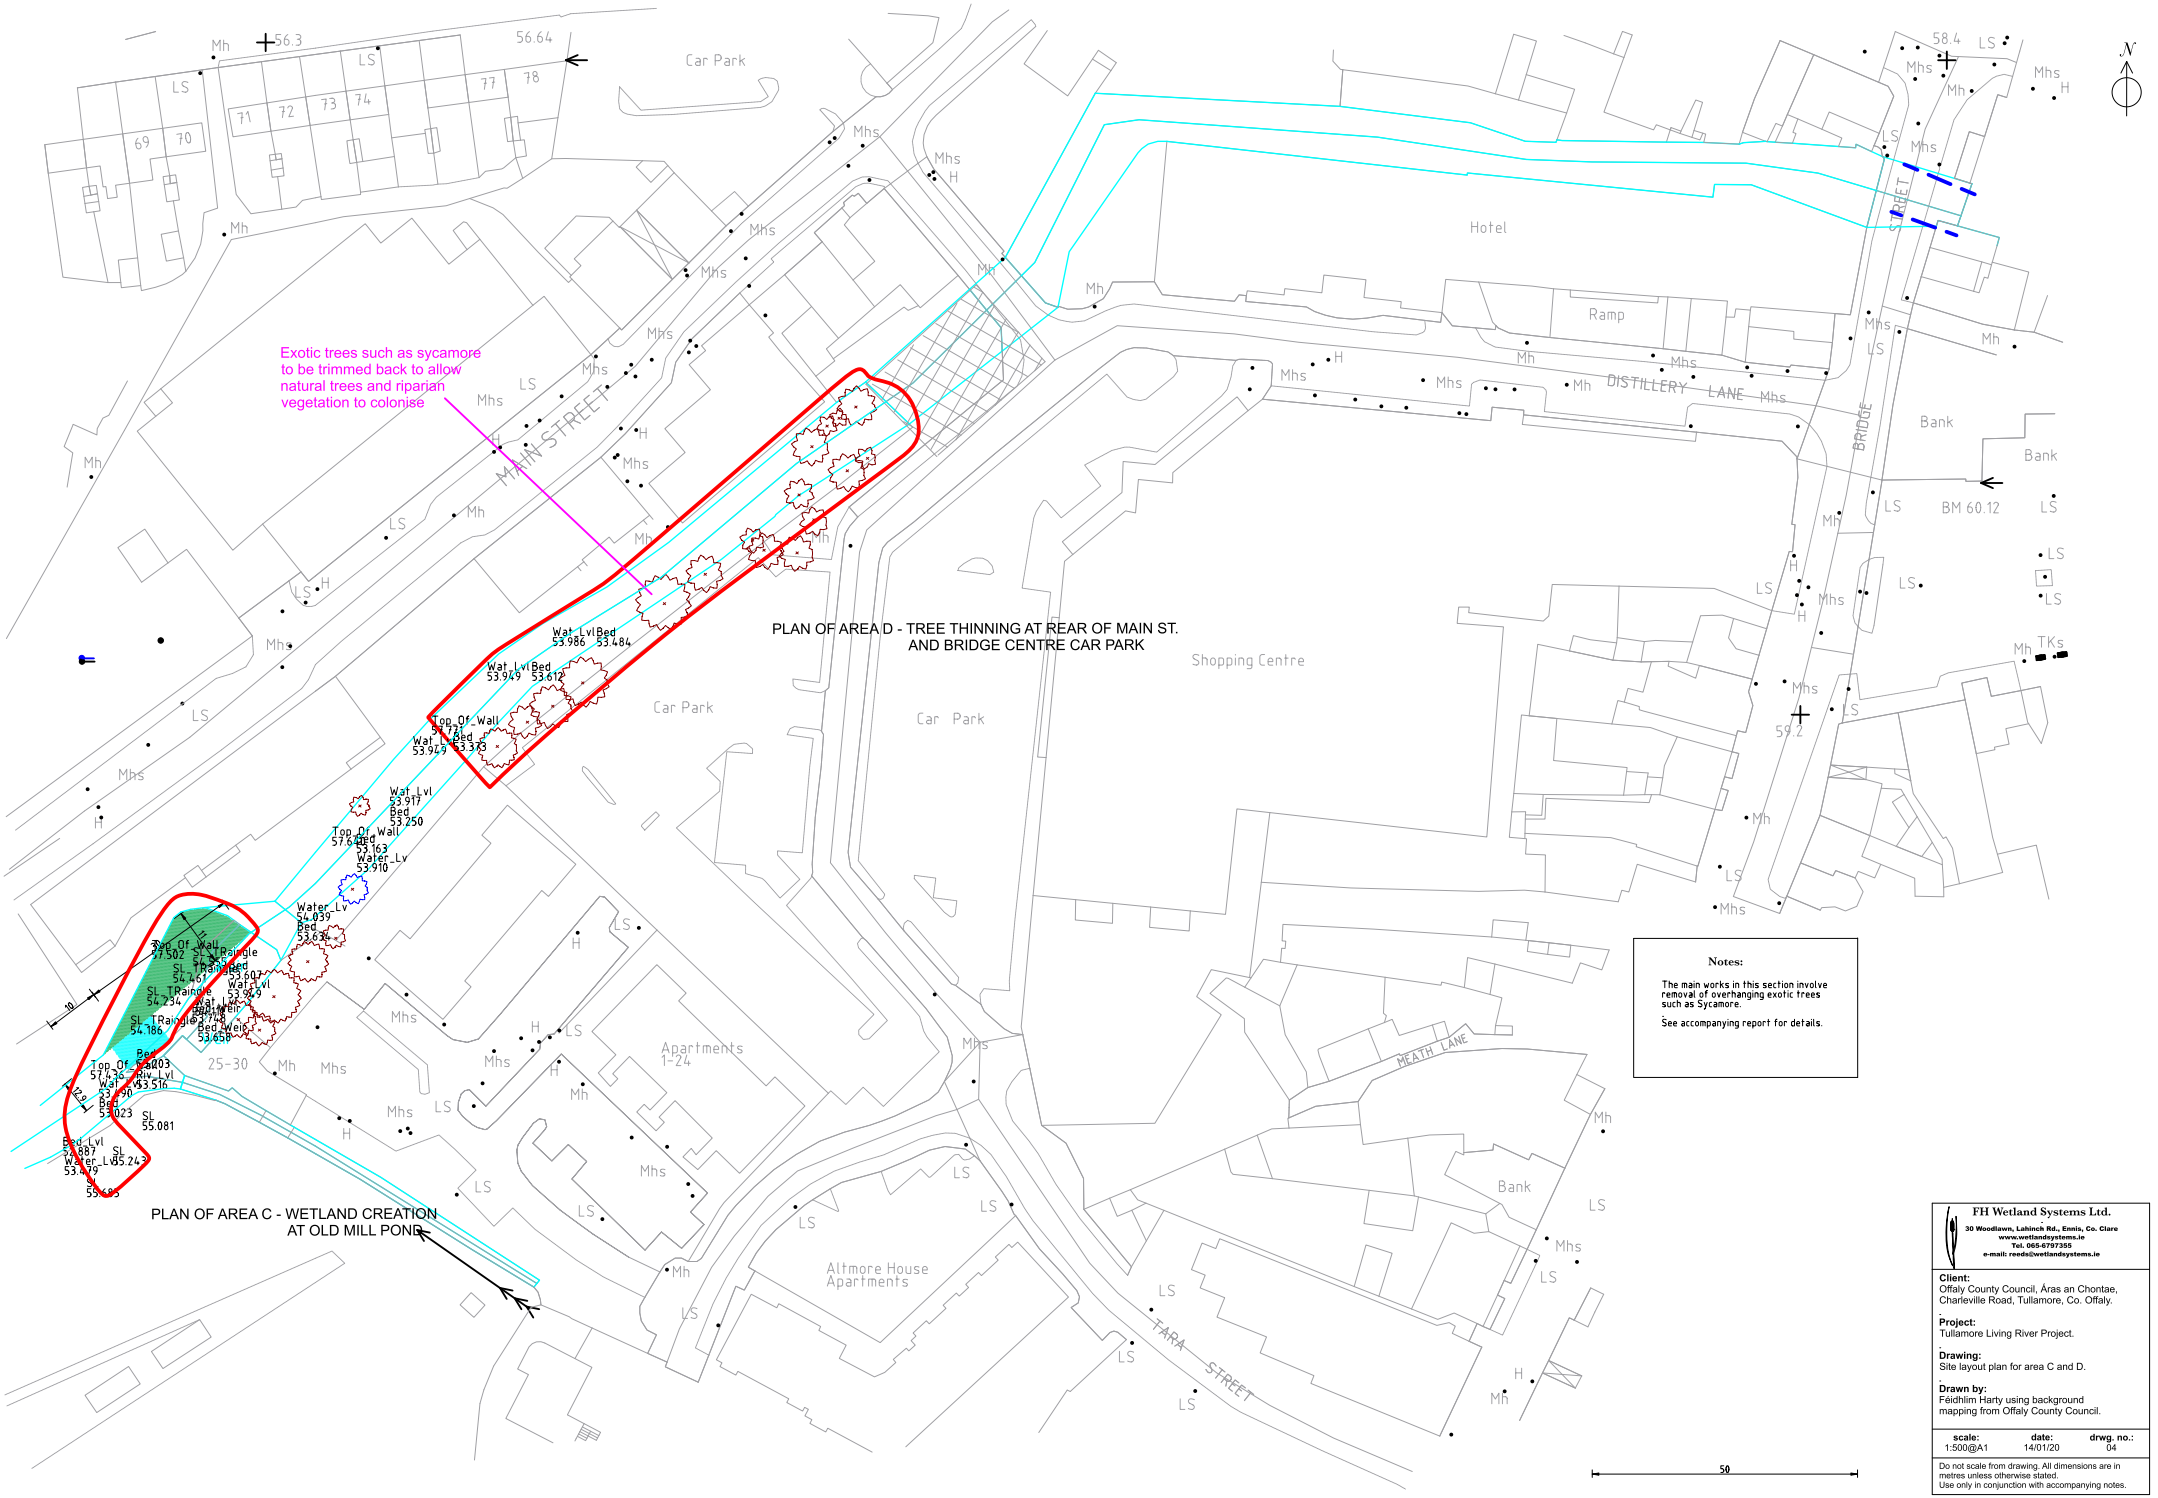



**FH Wetland Systems Ltd.**
30 Woodlawn, Lahinch Rd., Ennis, Co. Clare
www.wetlandsystems.ie
Tel. 065-6797355
e-mail: reeds@wetlandsystems.ie


**Client:**
Offaly County Council, Áras an Chontae, Charleville Road, Tullamore, Co. Offaly.

**Project:**
Tullamore Living River Project.

**Drawing:**
Site layout plan for area C and D.

**Drawn by:**
Feidhlim Harty using background mapping from Offaly County Council.

| scale: | date: | drwg. no.: |
|---|---|---|
| 1:500@A1 | 14/01/20 | 04 |

Do not scale from drawing. All dimensions are in metres unless otherwise stated.
Use only in conjunction with accompanying notes.