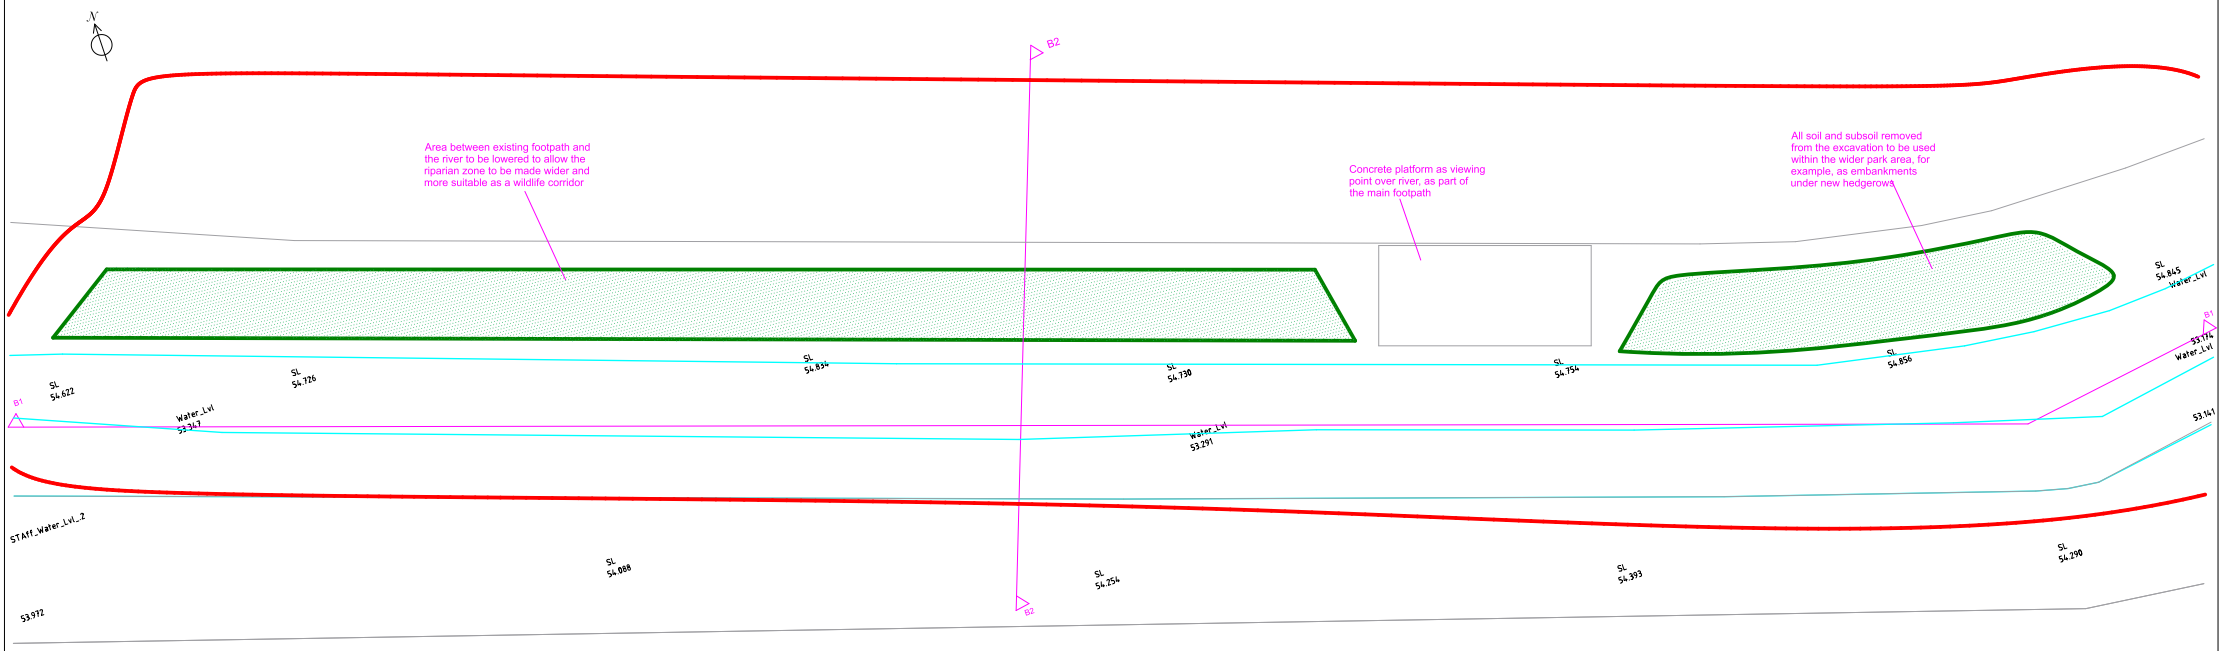

PLAN OF AREA B
RIPARIAN WIDENING AT MARIAN PLACE

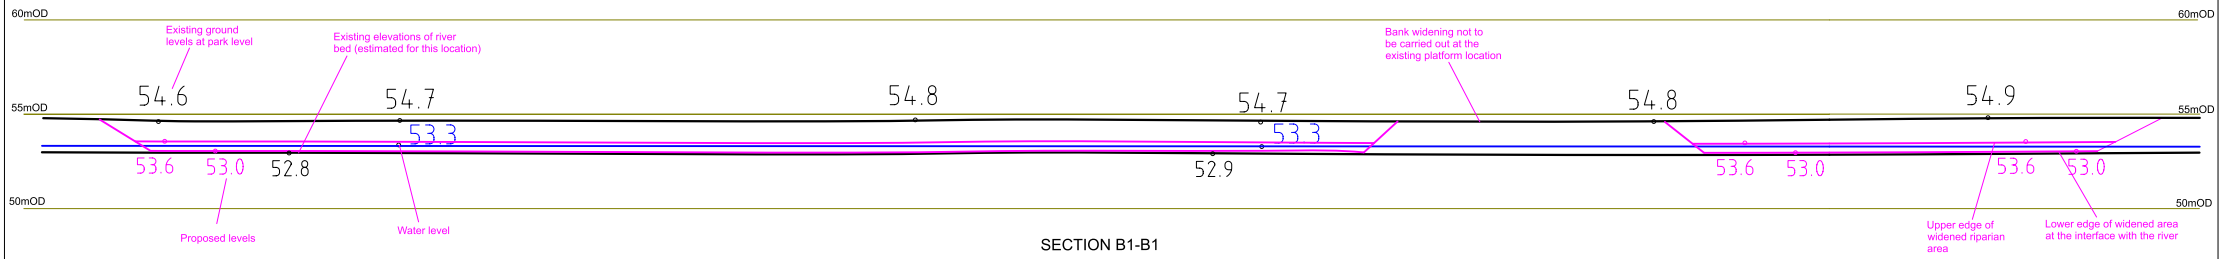

SECTION B1-B1

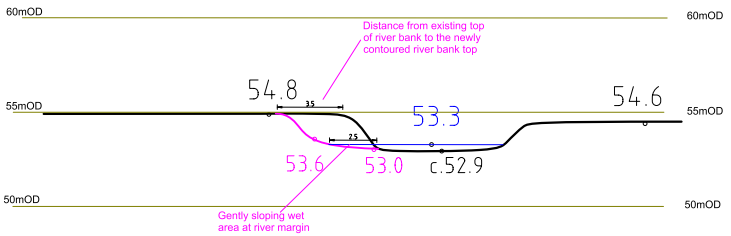

SECTION B2-B2

FH Wetland Systems Ltd.
30 Meadowns, Lahinch Rd., Ennis, Co. Clare
www.wetlandsystems.ie
Tel. 065-6797255
e-mail: mark@wetlandsystems.ie

Client:
Offaly County Council, Áras an Chontae, Charleville Road, Tullamore, Co. Offaly.

Project:
Tullamore Living River Project.

Drawing:
Plan & Sections, Riparian Widening; Area B.

Drawn by:
Feidhlim Harty using background mapping from Offaly County Council.

scale:	date:	drwg. no.:
1:500@A0	14/01/20	06

Do not scale from drawing. All dimensions are in metres unless otherwise stated.
Use only in conjunction with accompanying notes.